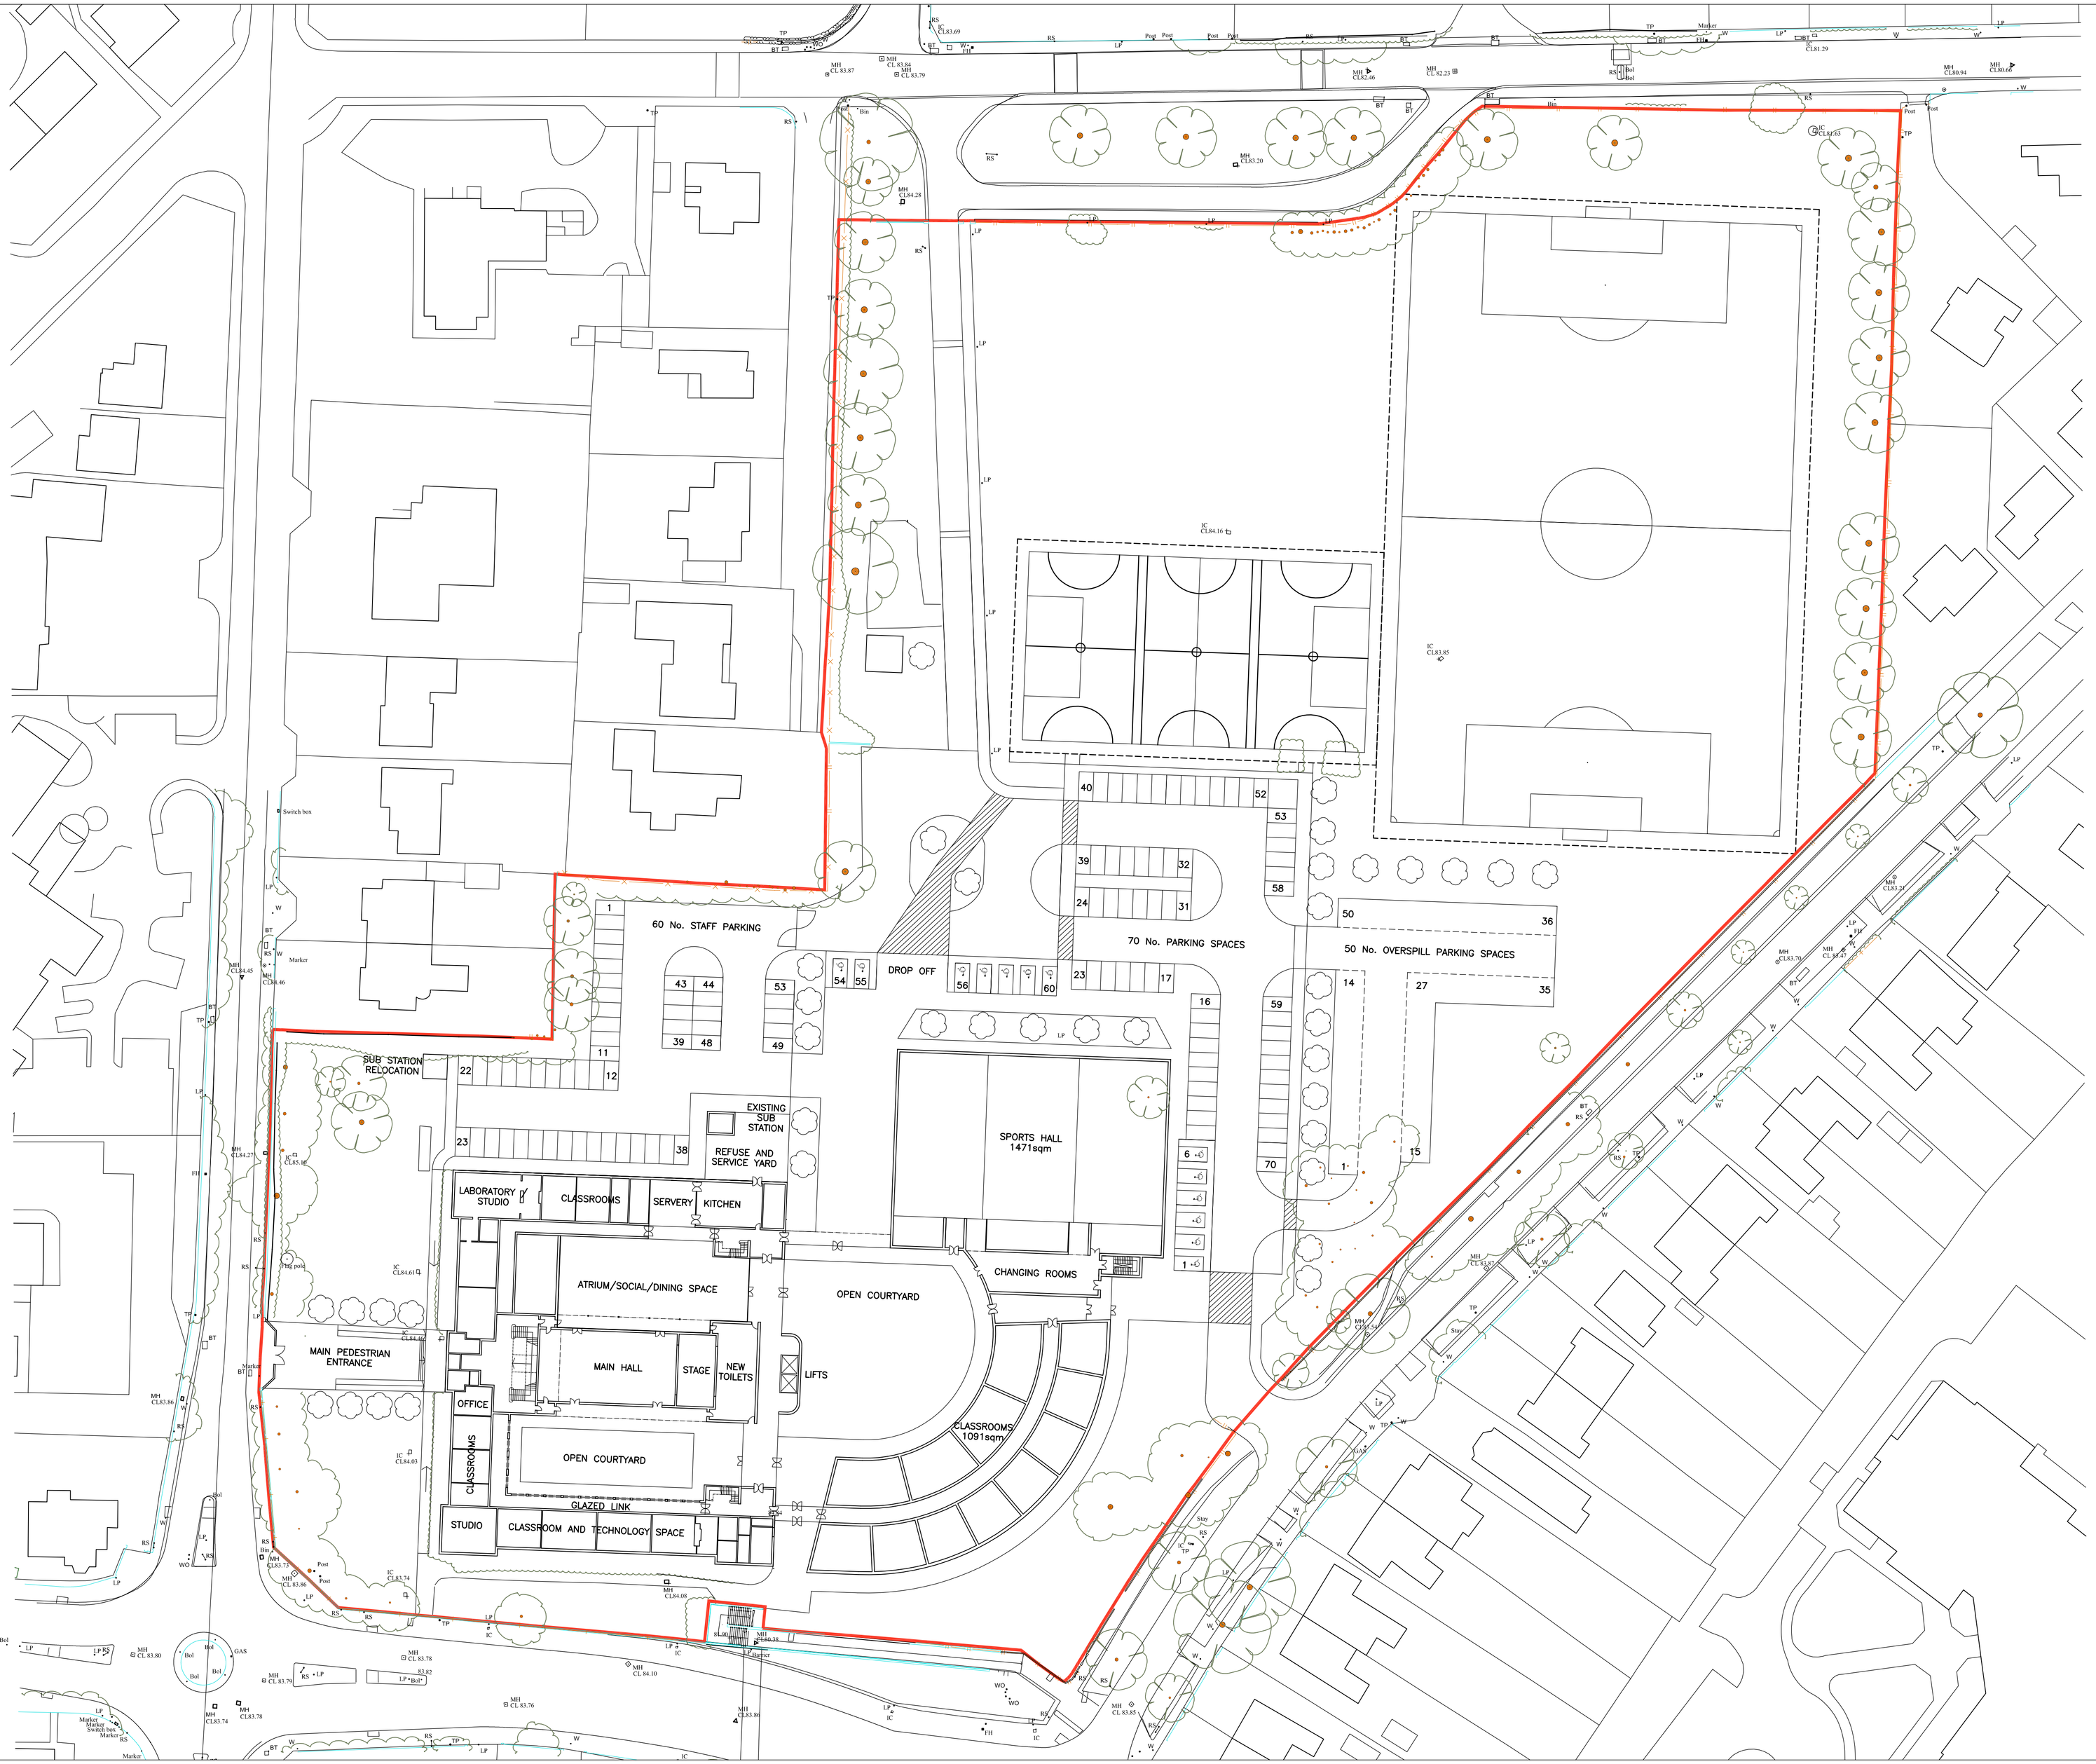

Number C820.24

NOTES:
THIS DRAWING IS COPYRIGHT. DO NOT SCALE FROM THIS DRAWING. WORK TO FIGURED DIMENSIONS ONLY. CHECK ALL DIMENSIONS ON SITE. ANY DISCREPANCIES TO BE NOTIFIED TO THE ARCHITECT.

CHESHIRE SURVEYS LTD
Setting out and Survey Engineers
Unit 18, Burrowmore Enterprise Estate, Gt Barrow, Chester CH3 7JS
Email : martin@cheshiresurveys.com Tel:01829 741859 Fax:0871 247 1820 Mob:077 9964 1118

Legend

Armco	Hedge
Barrier	Gate
Bottom Of Bank	Iron Railing Fence
Bollard	Kerb Line
Borehole	Palisade Fence
Building	Paving
Canopy	Post & Panel Fence
Centreline	Post & Rail Fence
Chainlink Fence	Post & Wire Fence
Channel Line	Ramp
Closeboard Fence	Road Edge
Concrete Edge	Scrub
Concrete Post & Panel Fence	Steel
Concrete Slab	Step
Drop Kerb	Top Of Bank
Driveway	Track
Escarpment	Tree Line
Footpath	Wall

Abbreviations

BT	BT Manhole	IC	Inspection Cover
CATV	Cable TV	INV	Invert Level
CCTV	Close Circuit TV	LP	Lamp Post
DPC	Damp Proof Course	MH	Man Hole
EARTH	Earth Point	OH	Overhead Cable
EP	Electricity Pole	OSBM	Ordnance Survey
ER	Earth Rod	RS	Road Sign
ES	Escarpment	TP	Telegraph Pole
FFL	Finish Floor Level	W	Water Cover
G	Gulley	WL	Water Level

REV	DESCRIPTION	DATE BY (CHKD)

Job THE GROVES SCHOOL, PENYMAES AVENUE, WREXHAM

Drawing PROPOSED SITE PLAN AND GROUND FLOOR PLAN

Number C820.24

Scale	Date	Drawn	(Checked)
1:500@A1 1:1000@A3	29.08.14	GR	(SV)

Ainsley Gommon
architecture . urban design
THE OLD POLICE STATION, 15 GLYNNE WAY, HAWARDEN CH5 3NS
Tel: 01244 537100 Fax: 01244 537167 wales@ainsleygommonarchitects.co.uk
Ainsley Gommon Architects Ltd. Registered in England & Wales No.4187945.
Registered Office: 1 Price Street, Hamilton Square, Birkenhead CH41 6JN
www.ainsleygommonarchitects.co.uk

29 August 2014 17:39:52 – T:\Projects\Projects C800–C849\C820–Grove School Site, Wrexham\CAD\Active\000 Planning\C820.24 Proposed Site Plan.dwg